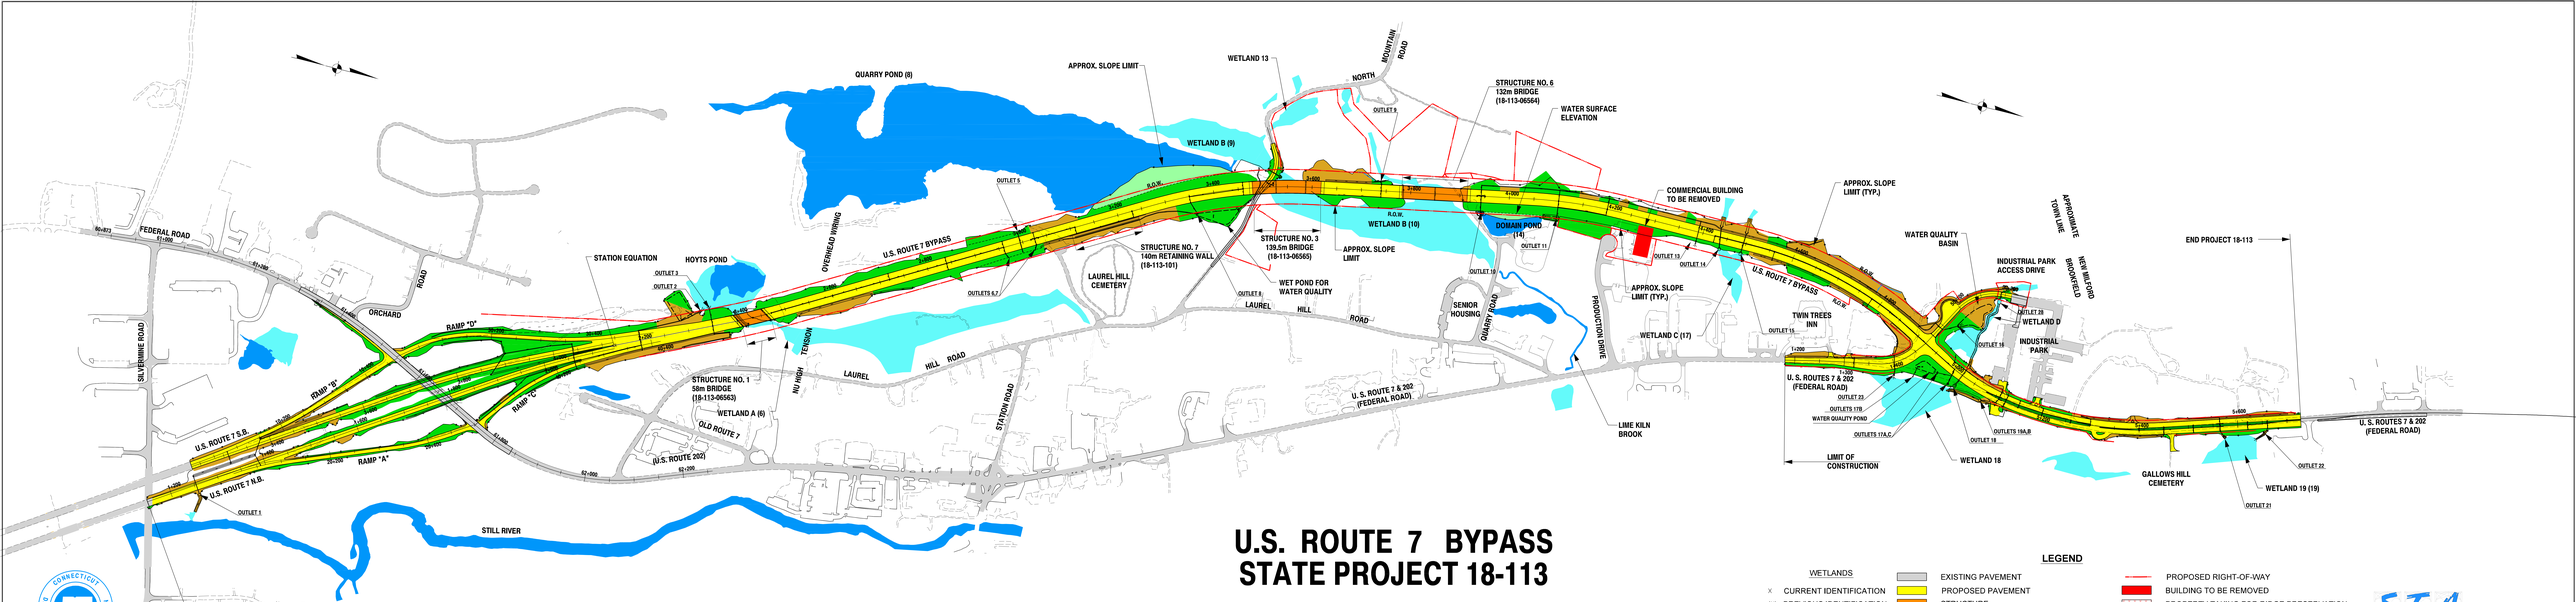

U.S. ROUTE 7 BYPASS
STATE PROJECT 18-113

LEGEND

WETLANDS
- x CURRENT IDENTIFICATION
- (17) PREVIOUS IDENTIFICATION

- EXISTING PAVEMENT
- PROPOSED PAVEMENT
- STRUCTURE
- WATERCOURSE/POND
- WETLAND
- PROPOSED RIGHT-OF-WAY
- BUILDING TO BE REMOVED
- PROPERTY TAKING FOR RIDGE PRESERVATION
- CUT
- FILL
- FILL BELOW POND WATER LINE

S E A Consultants Inc.
Science /Engineering / Architecture

PROJECT 18-113	SCALE: 1 : 2500	OCTOBER 2005